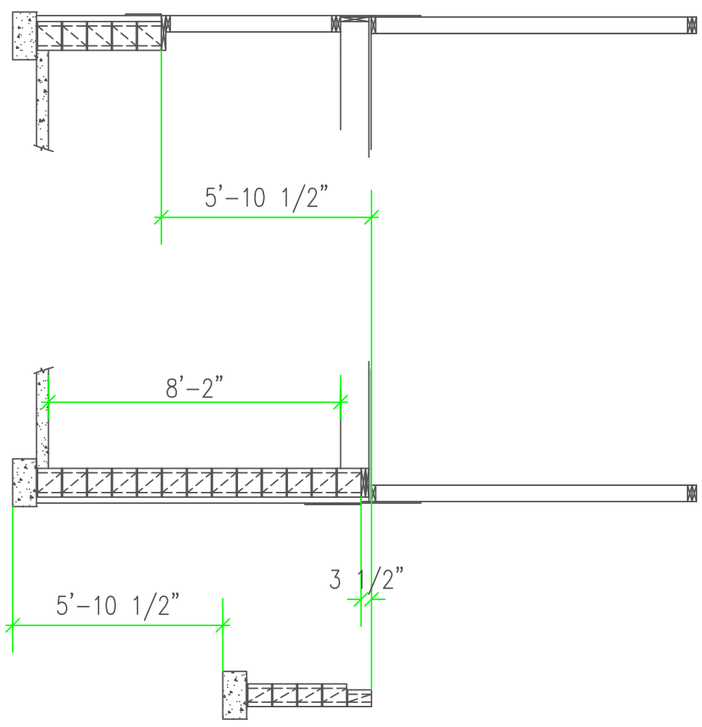

HOUSE PARTY WALL
SCALE 1/2" = 1'

DETAIL 2

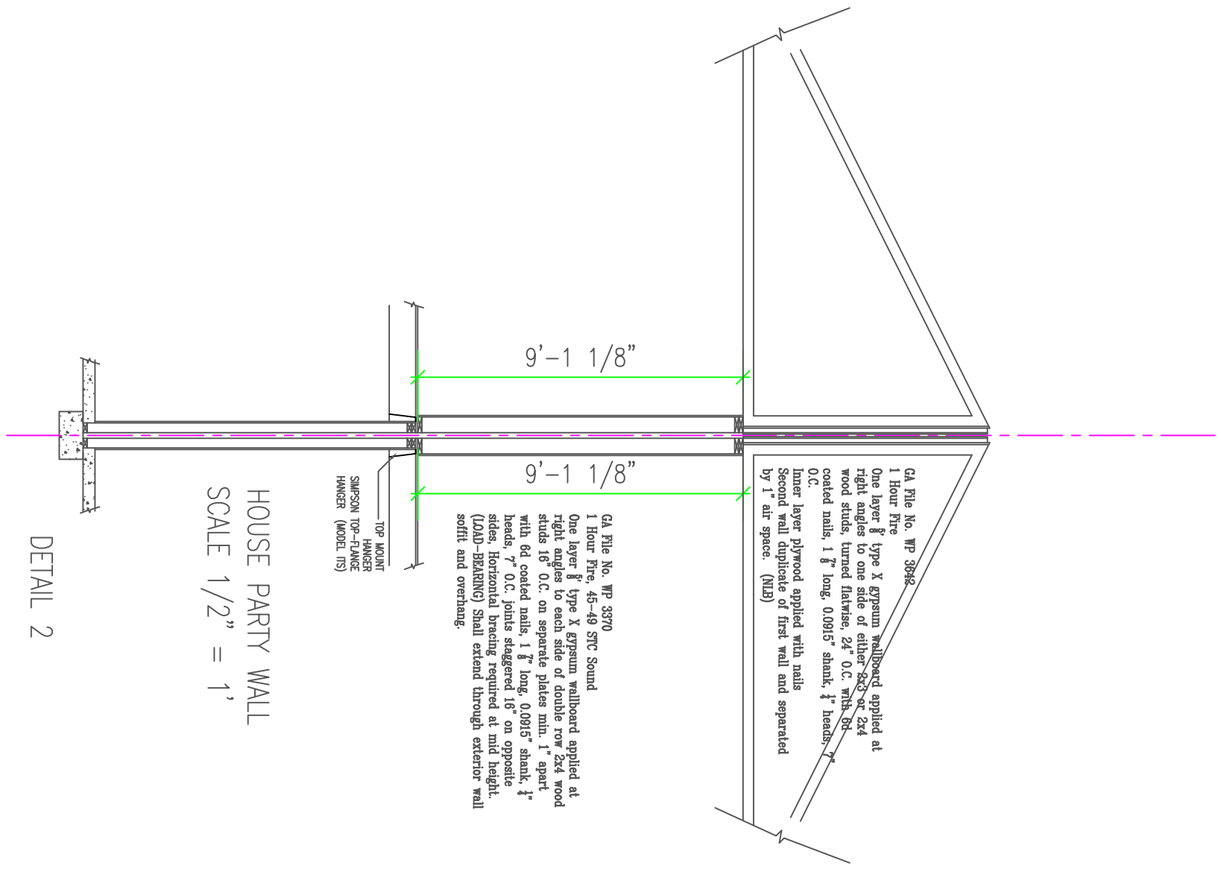

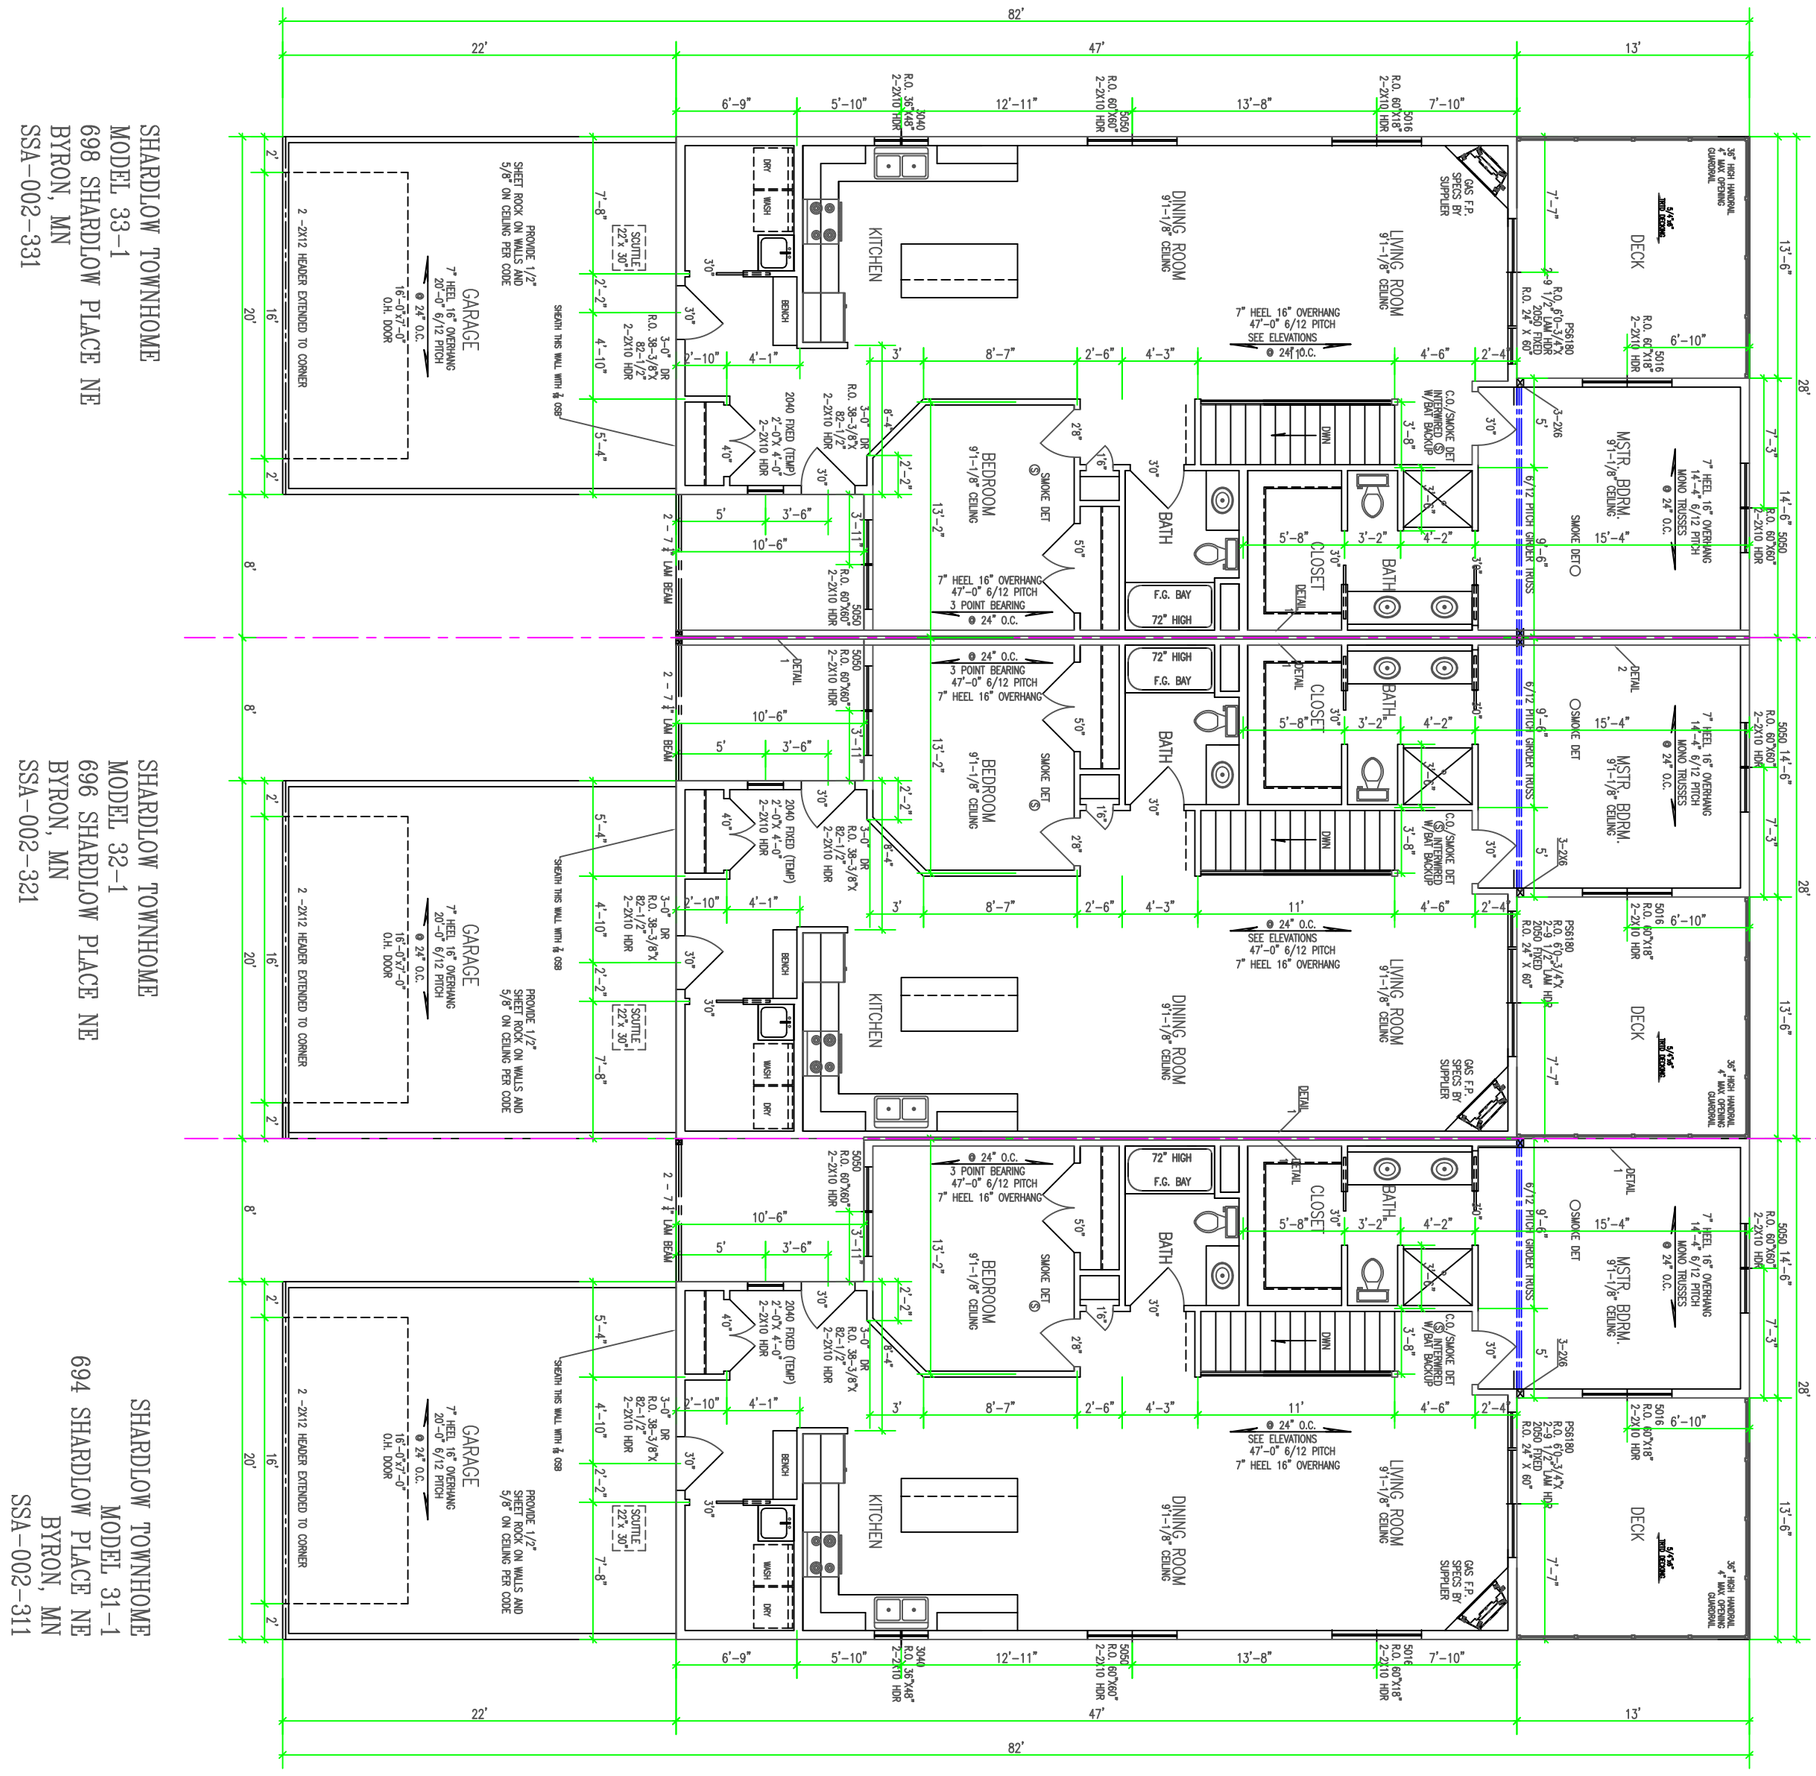

SHARDLOW TOWNHOME
MODEL 33-1
698 SHARDLOW PLACE NE
BYRON, MN
SSA-002-331

SHARDLOW TOWNHOME
MODEL 32-1
696 SHARDLOW PLACE NE
BYRON, MN
SSA-002-321

SHARDLOW TOWNHOME
MODEL 31-1
694 SHARDLOW PLACE NE
BYRON, MN
SSA-002-311

STYLE	PLAN IN
PLAN	ROUGH
SQ. FT. MJP	REV 4/15/2022
BY:	
SHEET: OF:	FINAL

OWNER:
SHARDLOW MODELS 31, 32, 33 - 1
694, 696, 698 SHARDLOW PL NE
BYRON MN

BIGELOW HOMES
Tradition. Excellence.
4057 28th Street NW Suite 100 Rochester MN 55901 (507-529-1161)

These plans have been reviewed and approved for construction as drawn. Additional changes will require a change order form.

THESE PLANS ARE INTENDED BY BIGELOW HOMES LLC AS A GUIDE FOR BUILDERS WHO ARE KNOWLEDGEABLE ABOUT NORMAL CONSTRUCTION STANDARDS AND LOCAL CODES AND PRACTICES. BIGELOW ENTERPRISES INC WILL REVISE ITS PLANS TO CORRECT ANY ERRORS OR OMISSIONS DISCOVERED AND REPORTED BY THE BUILDER BEFORE START OF HIS WORK, BUT ASSUMES NO RESPONSIBILITY FOR ANY ERRORS, OMISSIONS OR IMPROPER CONSTRUCTION THEREAFTER.